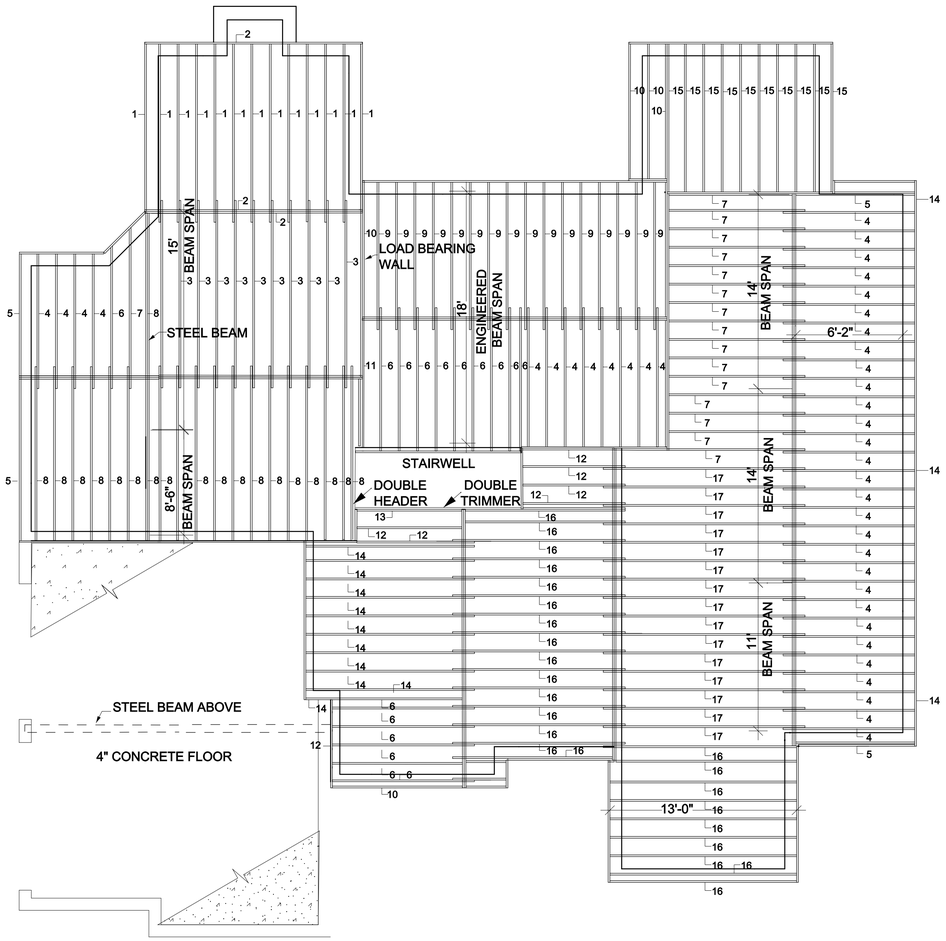

FIRST FLOOR FRAMING PLAN

SCALE: 3/16" = 1'-0"

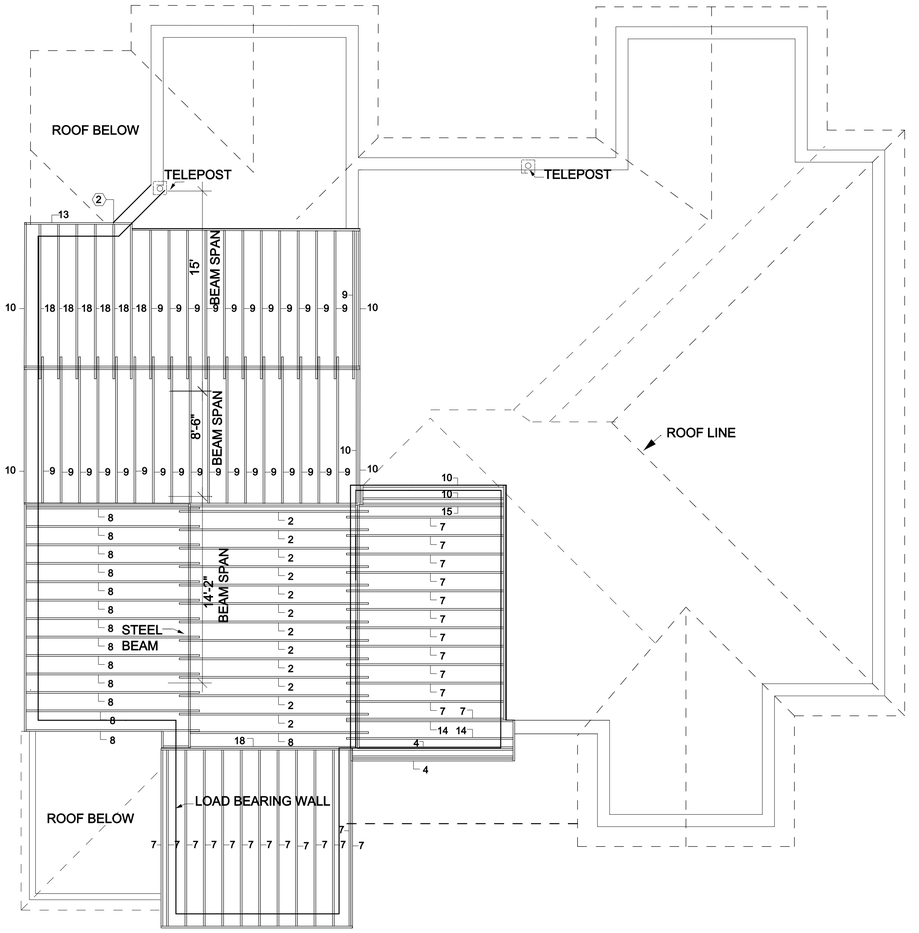

SECOND FLOOR FRAMING PLAN

SCALE: 3/16" = 1'-0"

MEMBER SCHEDULE

Mark	Description	Count	Actual Length	Cut Length	Notes
1	2 X 10	13	10'-7"	12'	FLOOR JOISTS W/ BRIDGING
2	2 X 10	15	11'-10"	12'	RIM JOISTS
3	2 X 10	11	12'	12'	FLOOR JOISTS W/ BRIDGING
4	2 X 10	45	8'-4"	10'	FLOOR JOISTS W/ BRIDGING
5	2 X 10	3	6'-8"	8'	RIM JOISTS
6	2 X 10	16	8'-8"	10'	FLOOR JOISTS W/ BRIDGING
7	2 X 10	41	9'-8"	10'	FLOOR JOISTS W/ BRIDGING
8	2 X 10	34	10'-5"	12'	FLOOR JOISTS W/ BRIDGING
9	2 X 10	45	8'-10"	10'	FLOOR JOISTS W/ BRIDGING
10	2 X 10	13	7'-5"	8'	RIM JOISTS
11	2 X 10	1	6'-11"	8'	FLOOR JOISTS W/ BRIDGING
12	2 X 10	7	4'-10"	6'	FLOOR JOISTS W/ BRIDGING
13	2 X 10	3	5'-8"	6'	FLOOR JOISTS W/ BRIDGING
14	2 X 10	12	10'	10'	RIM JOISTS
15	2 X 10	11	8'-0"	8'	RIM JOISTS
16	2 X 10	24	11'-2"	12'	RIM JOISTS
17	2 X 10	15	12'-9"	16'	FLOOR JOISTS W/ BRIDGING
18	2 X 10	7	9'-2"	10'	FLOOR JOISTS W/ BRIDGING

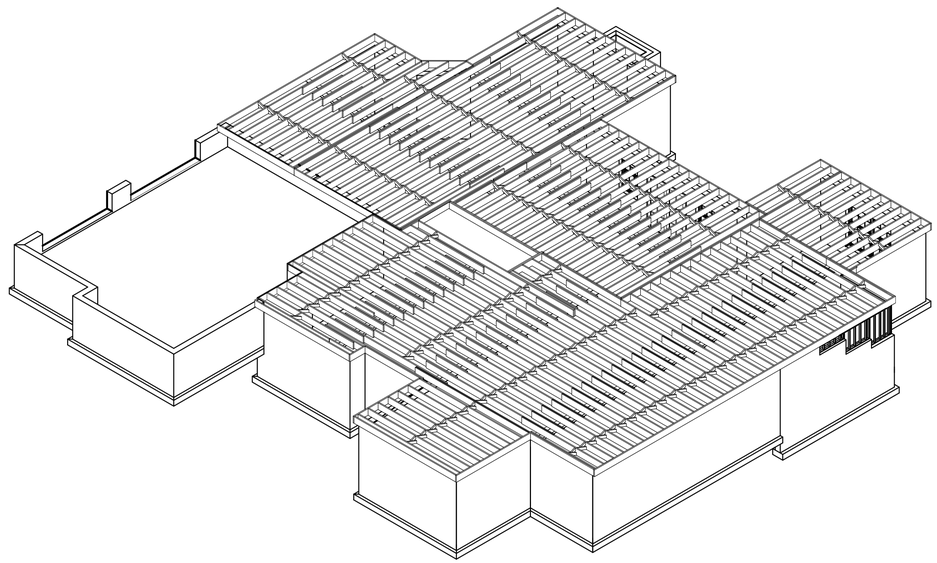

General Notes

No.	Revision/Issue	Date

Orientation:

Stamp:

ALL DRAWINGS ARE THE PROPERTY OF THE DESIGNER AND THEY ARE NOT TO BE REPRODUCED IN WHOLE OR IN PART WITHOUT THE WRITTEN CONSENT OF THE DESIGNER.

CONTRACTOR TO CHECK AND VERIFY ALL DIMENSIONS BEFORE COMMENCING WORK AND TO REPORT ANY DISCREPANCIES TO THE DESIGNER.

Cadsoft
Guelph, ON
1-888-CADSOFT

Project Name and Address:
McFarlin House

Client:
Steve Wise

Drawing: Floor Framing

Scale: N.T.S.

Date: August, 2009

Drawn By: S.J.W.

Checked By:

Approved By:

Sheet: A-8