Rafter Schedule

Usage	Count	Cut Length	Description
FASCIA	1	8'-0"	2X6 FASCIA BOARD
FASCIA	13	10'-0"	2X6 FASCIA BOARD
FASCIA	7	12'-0"	2X6 FASCIA BOARD
FASCIA	1	18'-0"	2X6 FASCIA BOARD
FASCIA	2	42'-0"	2X6 FASCIA BOARD
RAFTER	15	8'-0"	2X6 RAFTERS
RAFTER	117	10'-0"	2X6 RAFTERS
RAFTER	41	12'-0"	2X6 RAFTERS
RAFTER	19	14'-0"	2X6 RAFTERS
RAFTER	16	16'-0"	2X6 RAFTERS
RAFTER	7	18'-0"	2X6 RAFTERS
RAFTER	6	20'-0"	2X6 RAFTERS
RAFTER	10	24'-0"	2X6 RAFTERS
RAFTER	5	28'-0"	2X6 RAFTERS
RAFTER	1	32'-0"	2X6 RAFTERS
RAFTER	1	32'-0"	2X6 RAFTERS
RIDGE	4	10'-0"	2X6 RIDGE BEAM
RIDGE	2	14'-0"	2X6 RIDGE BEAM
RIDGE	3	16'-0"	2X6 RIDGE BEAM
RIDGE	1	20'-0"	2X6 RIDGE BEAM
VALLEY	1	12'-0"	2X6 VALLEY RAFTER
VALLEY	4	14'-0"	2X6 VALLEY RAFTER
VALLEY	3	24'-0"	2X6 VALLEY RAFTER
VALLEY	1	30'-0"	2X6 VALLEY RAFTER
VALLEY	1	32'-0"	2X6 VALLEY RAFTER
VALLEY	1	36'-0"	2X6 VALLEY RAFTER
VALLEY	5	24'-0"	2X6 VALLEY RAFTER
VALLEY	1	28'-0"	2X6 VALLEY RAFTER
VALLEY	1	32'-0"	2X6 VALLEY RAFTER
VALLEY	5	32'-0"	2X6 VALLEY RAFTER

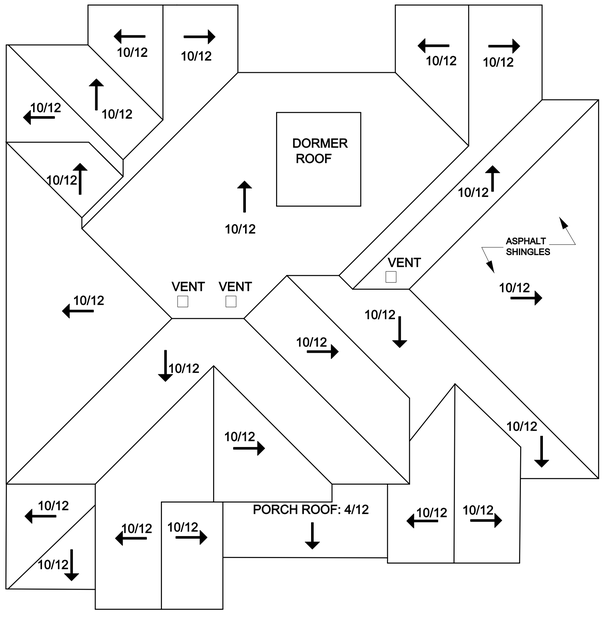

ROOF PLAN

SCALE: 1/8" = 1'-0"

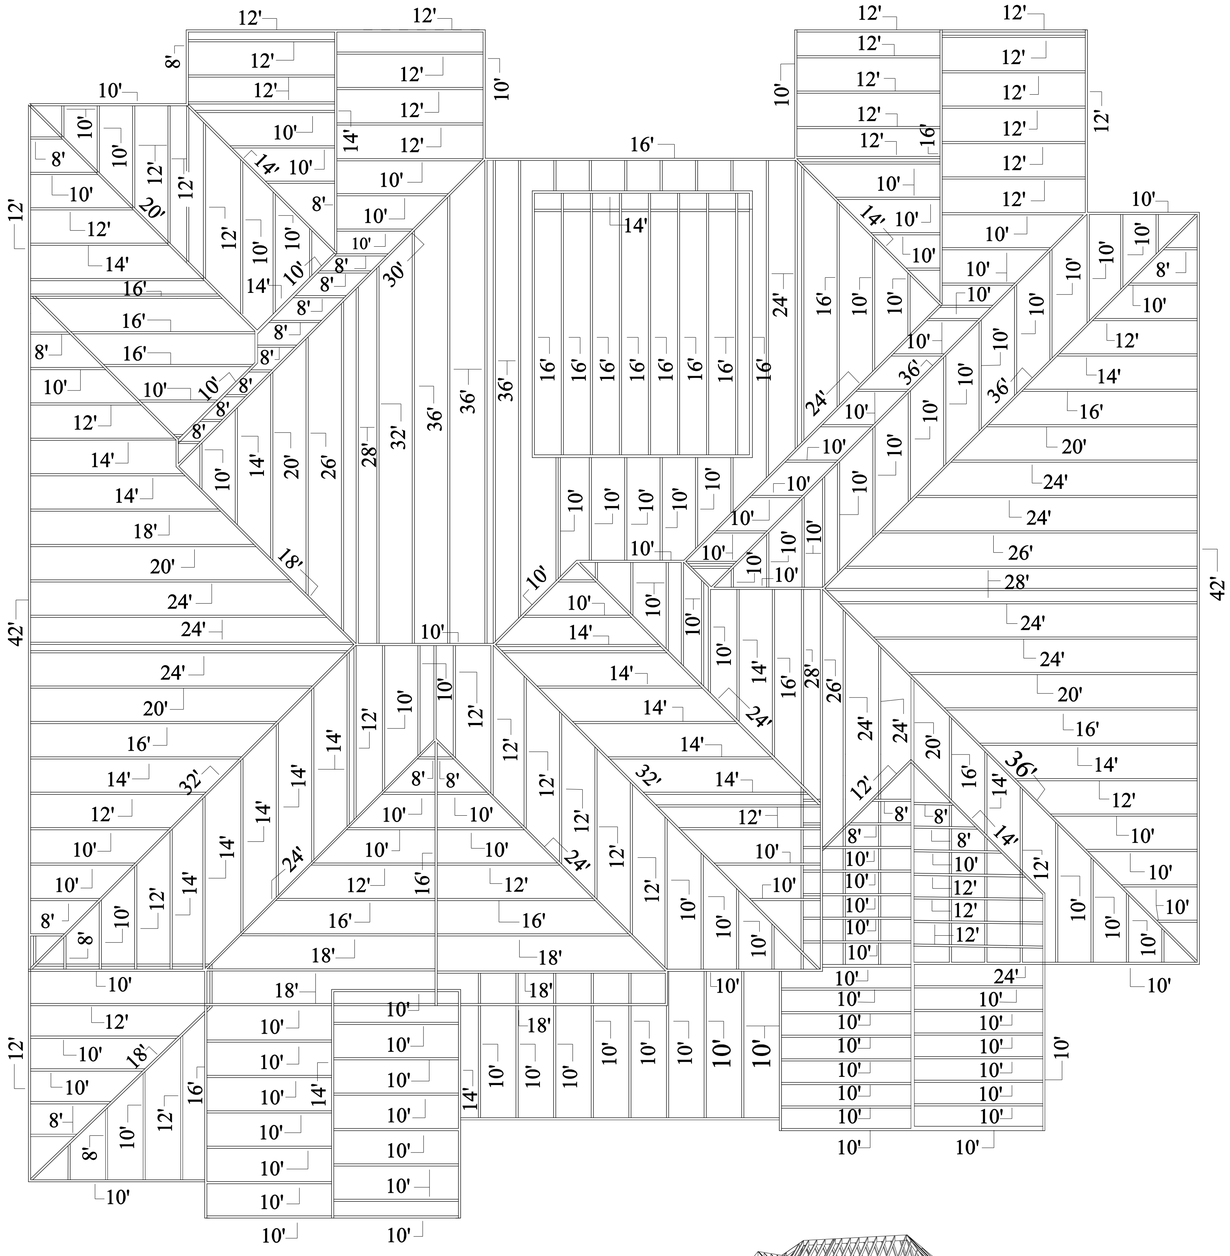

RAFTER PLAN

SCALE: 1/4" = 1'-0"

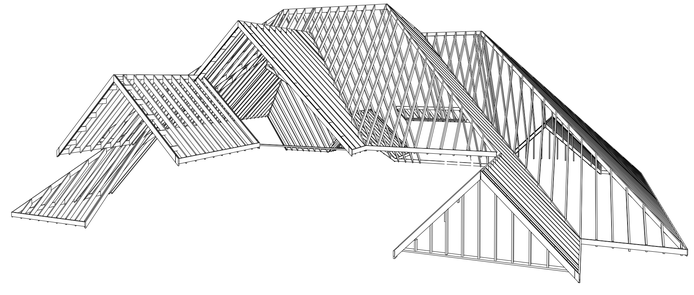

General Notes

No.	Revision/Issue	Date

Orientation:

Stamp:

ALL DRAWINGS ARE THE PROPERTY OF THE DESIGNER AND THEY ARE NOT TO BE REPRODUCED IN WHOLE OR IN PART WITHOUT THE WRITTEN CONSENT OF THE DESIGNER.

CONTRACTOR TO CHECK AND VERIFY ALL DIMENSIONS BEFORE COMMENCING WORK AND TO REPORT ANY DISCREPANCIES TO THE DESIGNER.

Cadsoft
Guelph, ON
1-888-CADSOFT

Project Name and Address:
McFarlin House

Client:
Steve Wise

Drawing: Roof Plan

Scale: 1/4" = 1' - 0"

Date: August, 2009

Drawn By: S.J.W.

Checked By:

Approved By:

Sheet: A-9