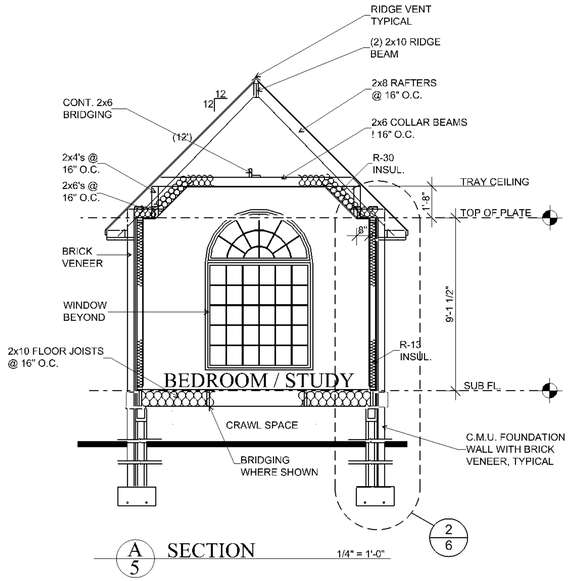

A/5 SECTION 1/4" = 1'-0"

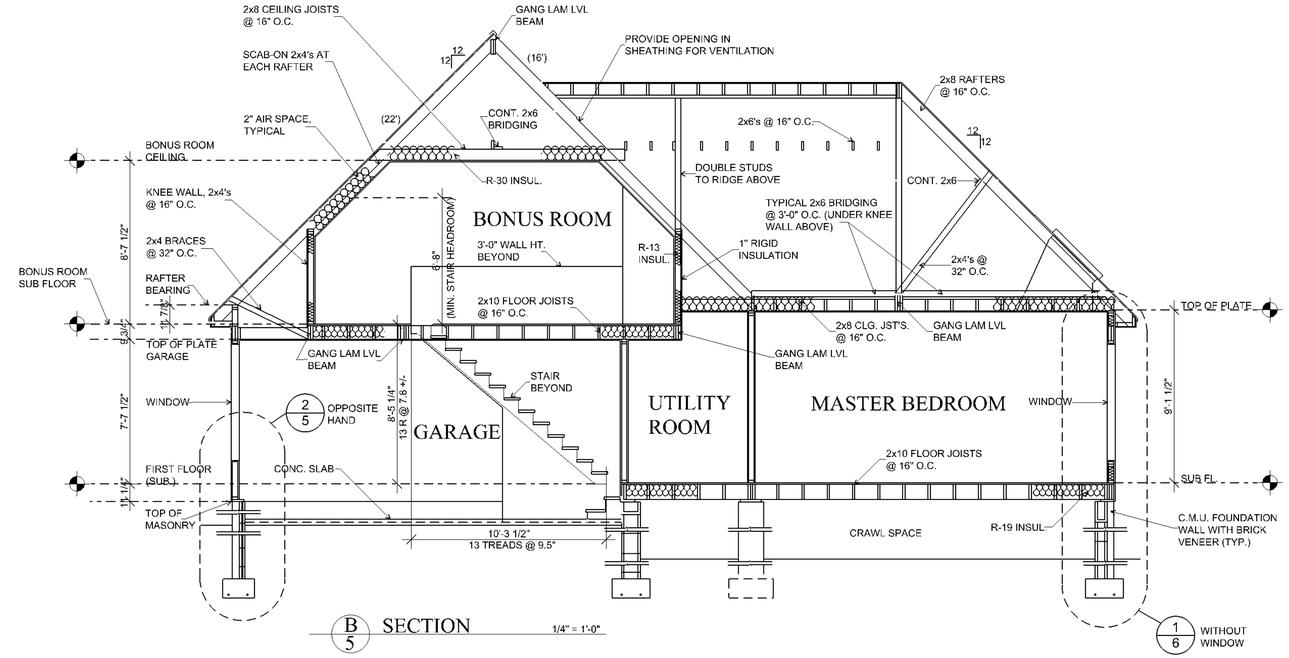

B/5 SECTION 1/4" = 1'-0"

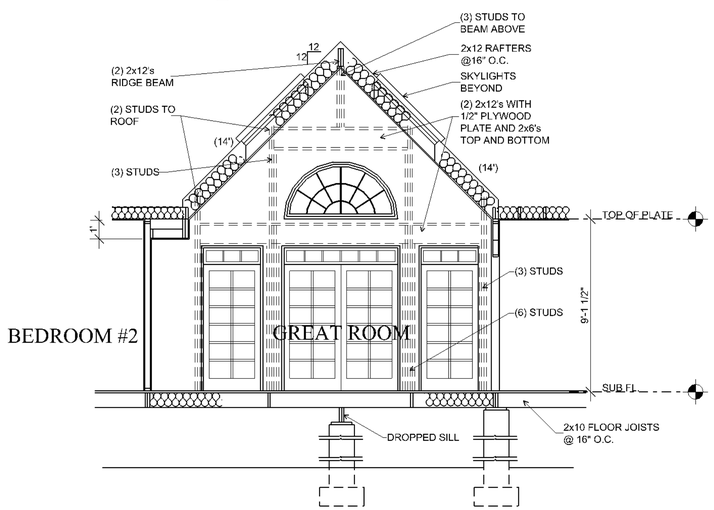

C/5 SECTION 1/4" = 1'-0"

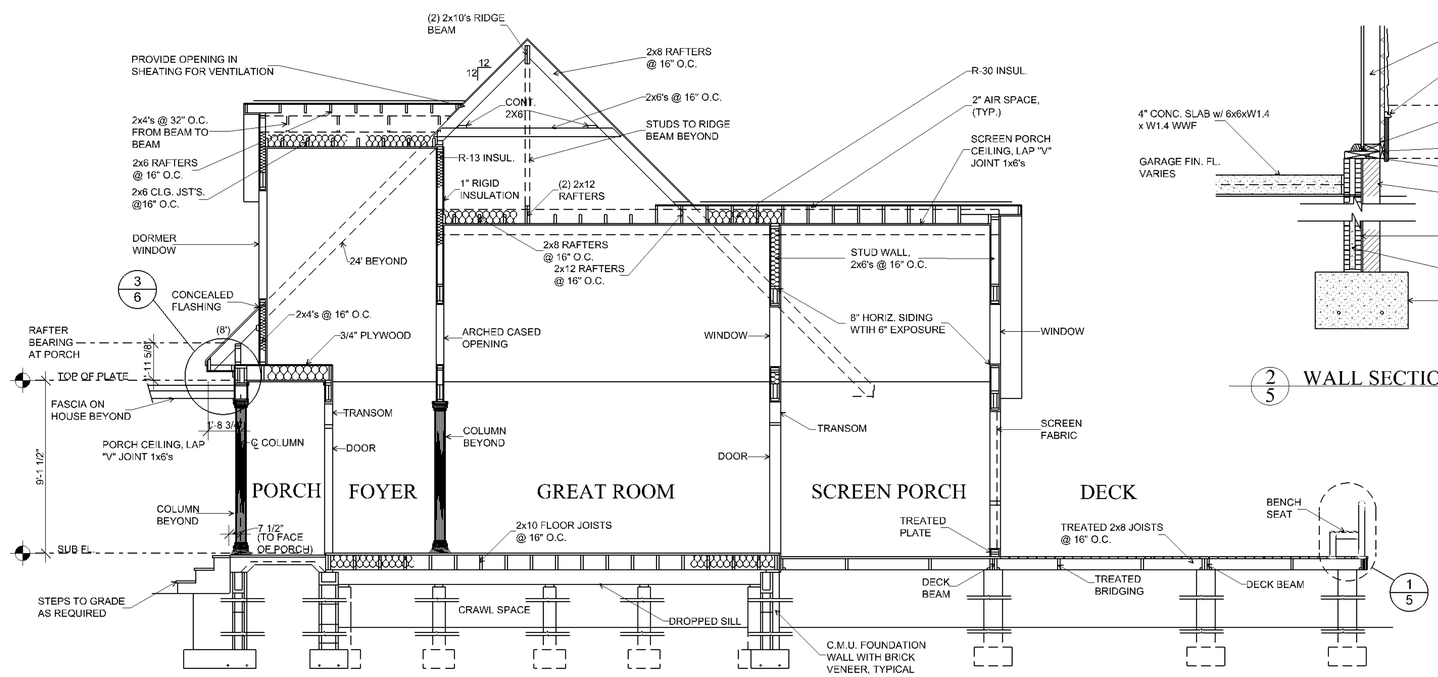

D/5 SECTION 1/4" = 1'-0"

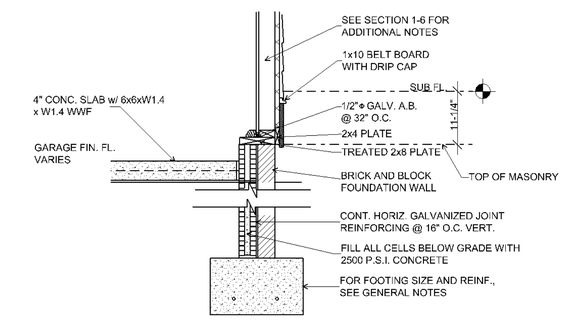

2/5 WALL SECTION 3/4" = 1'-0"

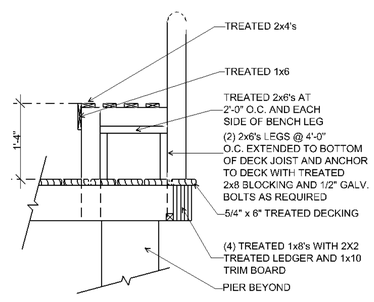

1/5 BENCH SEAT DETAIL 3/4" = 1'-0"

GARDNER RESIDENCE
PLAN 332

DRAWN BY: B. Brideau
CHECKED BY: B. F.
Sheet: 6 of 7

Cadsoft
Cadsoft Corporation
649 Scottsdale Dr., Suite 200
Guelph, Ontario
Canada, N1G 4T7
Phone: (519) 836.0990
Fax: (519) 823.8821

NOT TO BE COPIED OR REPRODUCED WITHOUT WRITTEN PERMISSION.
COPYRIGHT 2004
DO NOT SCALE DRAWINGS.